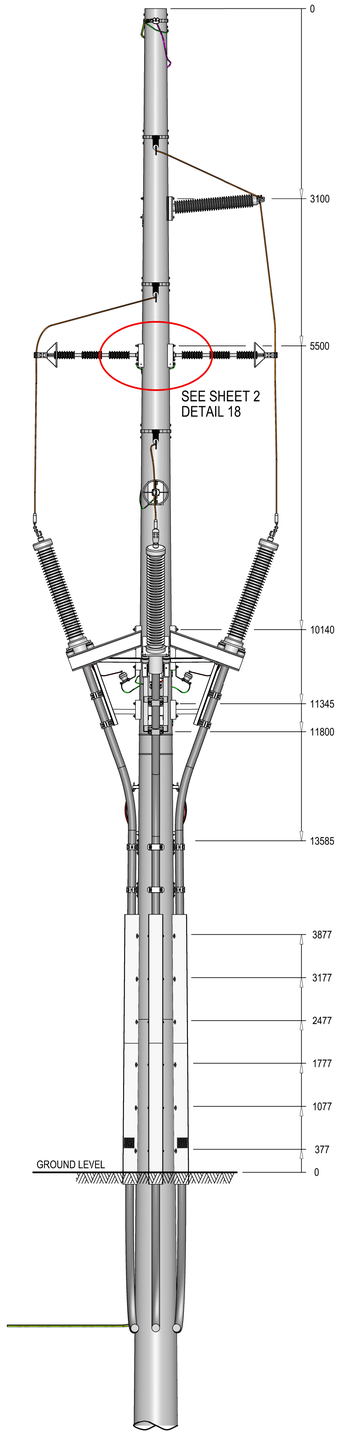

FRONT VIEW

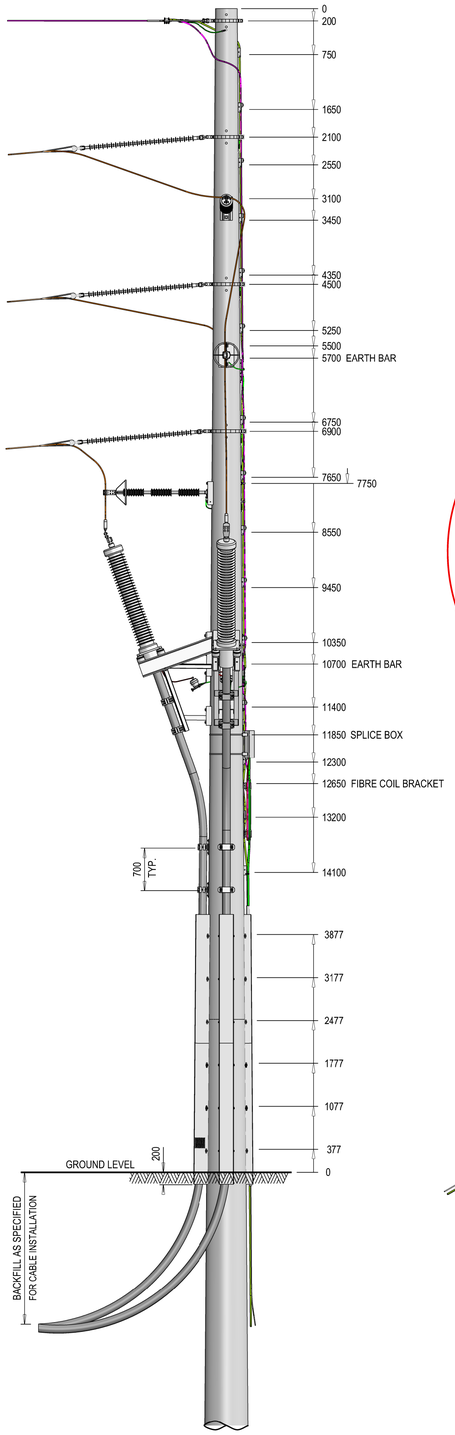

LEFT SIDE VIEW

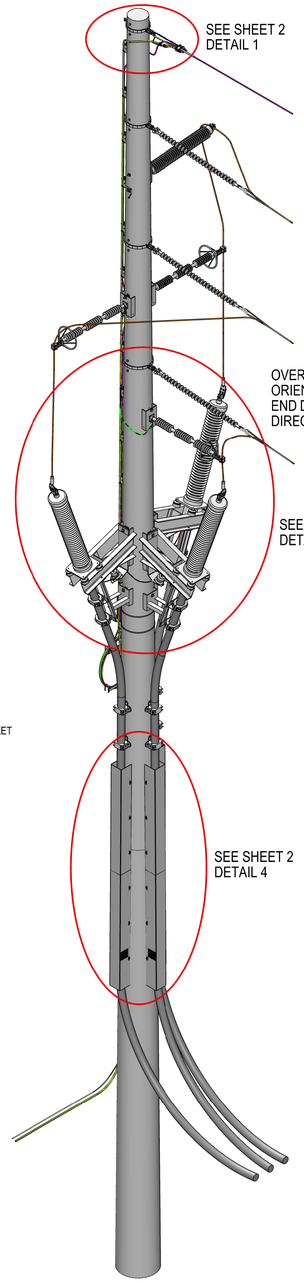

ISOMETRIC VIEW (REAR)

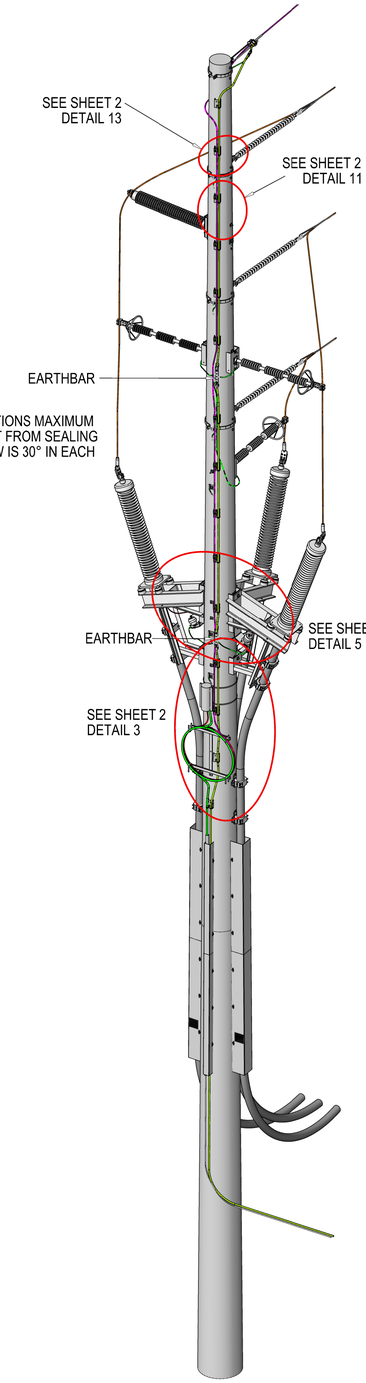

ISOMETRIC VIEW (FRONT)

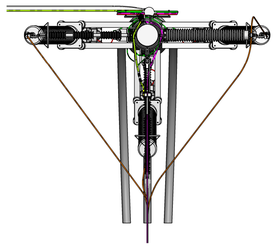

TOP VIEW

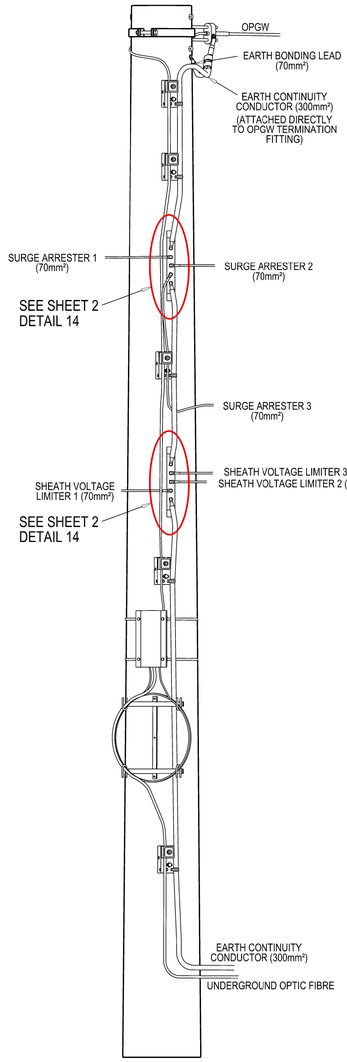

EARTHING SCHEMATIC - OPTION 1
SINGLE POINT BONDED SYSTEM

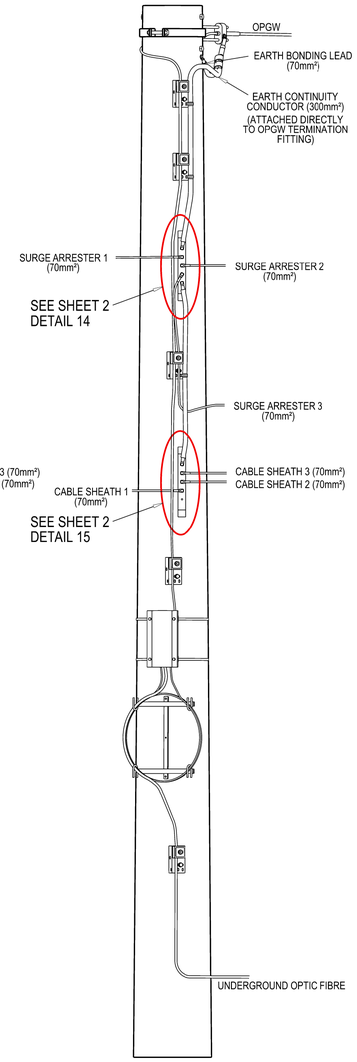

EARTHING SCHEMATIC - OPTION 2
CROSS BONDED SYSTEM

REFER SHEET 2 FOR MATERIAL LIST

CAD DRAWING
DO NOT MANUALLY AMEND

AMENDMENTS

1	DWN: GARY HUGHES CHKED: ADAM BRADFORD DATE: 16/08/2011 CORRECTED EARTHING SCHEMATICS.	APP'D by: LEIGH DUNKLEY		
2	DWN: PATRICIA RIOS CHKED: GLENN FORD DATE: 06/09/2017 SHEET UPDATED TO AUSGRID BORDER.	APP'D by: GLENN FORD		
3	DWN: PATRICIA RIOS CHKED: PHILLIP JONES DATE: 26/09/2017 SEALING END BRACKETS CHANGED SPACING MODIFIED.	APP'D by: GLENN FORD		

ASSOCIATED DRAWINGS

NETWORK STANDARD
Ausgrid
145 NEWCASTLE RD WALLSEND, NSW 2287

SCALE	NTS
DESIGNED	ADAM BRADFORD
DRAWN	GARY HUGHES
CHECKED	ADAM BRADFORD
APPROVED	GLENN FORD
DATE	21/06/11
PROJECT NUMBER	STD
PROJTRAK NUMBER	

STANDARD CONSTRUCTION
132kV TRANSMISSION LINE
UGOH TERMINATION
ARRANGEMENT

SIZE	DRAWING No	SHEET	AMD
A1	221816	01	3

20110901

©